




ADVANCED
WARNING

Advanced Warning
ROAD CLOSED
HERE ON XX/XX/XX
FOR XX DAYS
FROM XX:XX
TO XX:XX

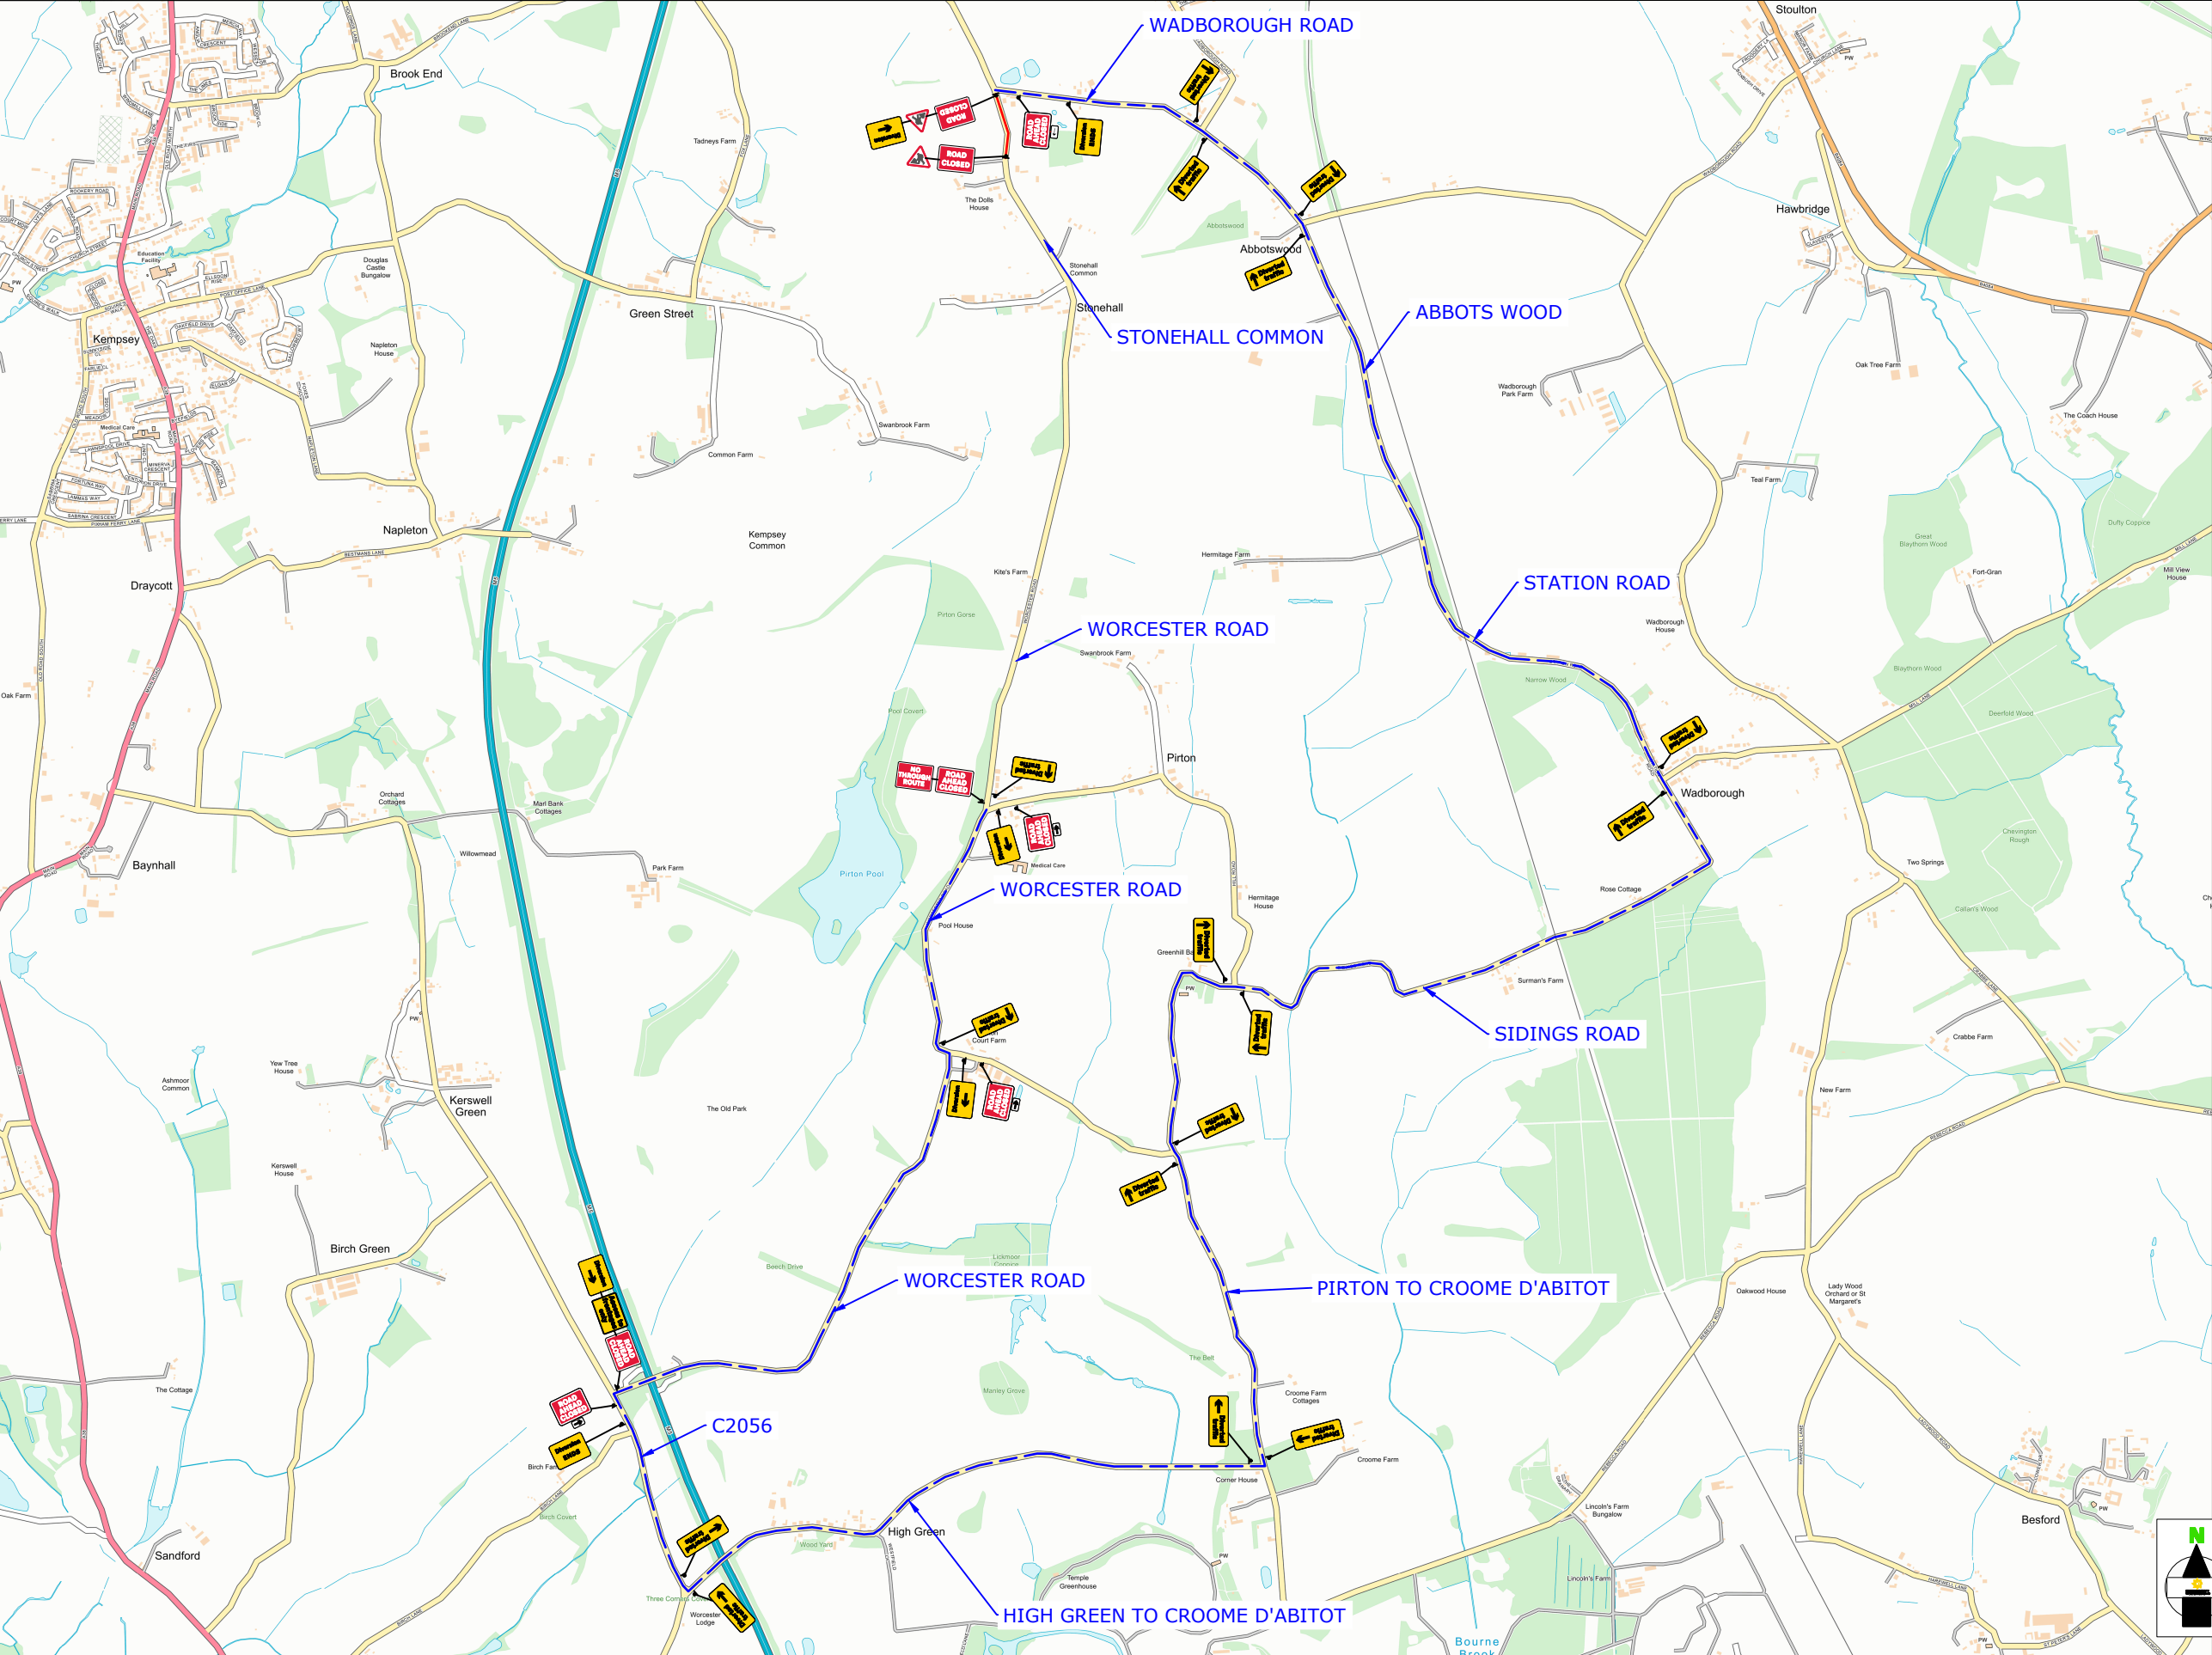

ROAD
CLOSED

ROAD CLOSURE

DIVERSION
ROUTE

ROAD
CLOSURE
LENGTH

100
METRES

ROAD
CLOSURE
WIDTH

4
METRES



Contract No	254-S017170	Client: OPENREACH	
Date	12/08/2026	Site Location / Drawing Title	
Drawn by	GB (864)	WORCESTER ROAD,	
Approved By	xx/xxx	STONEHALL, KEMPSEY,	
Purpose of works	TELECOM WORKS	MALVERN HILLS	
Version Number	01	WORCS	
Amended By	xxxxxxxxx	WR5 3QQ	
Amendment Date	xx/xx/xxxx	Scale	NOT TO SCALE
Sheet No	1 of 1	OS Licence No	000000000000

Note

1. All equipment shall be approved and shall comply with the Department Of Transport specification MCE0111. This drawing does not show the normal road works signage that will be required as per Chapter 8.
2. All signs to be in accordance with TSRGD 2016 and to minimum class retroreflective.
3. Minimum height of lettering to be 60mm and sign boards to be 1000mm (750mm where appropriate).

The information in this drawing may not be copied or used by third parties without written consent from Sunbelt Rentals Ltd (Traffic Management).
This layout is for installation by NRSWA, Lantra 12A,12B,12C,12D qualified persons.
All works shall be in accordance with Safety at Street Works and Road Works, A Code of Practice 2013 & Chapter 8

